Beitak FE MISR

PHASE (02-C)

جمهورية مصر العربية
وزارة الخارجية والهجرة
وشئون المصريين بالخارج

مركز حضارة حضرة

وزارة الإسكان والمرافق والمجتمعات العمرانية
Ministry of Housing, Utilities & Urban Communities

Beitakfemisr.com

الشيخ زايـــد

ظـــلال

Beitakfemisr.com

Zelal - El Sheikh Zayed City

Project Location

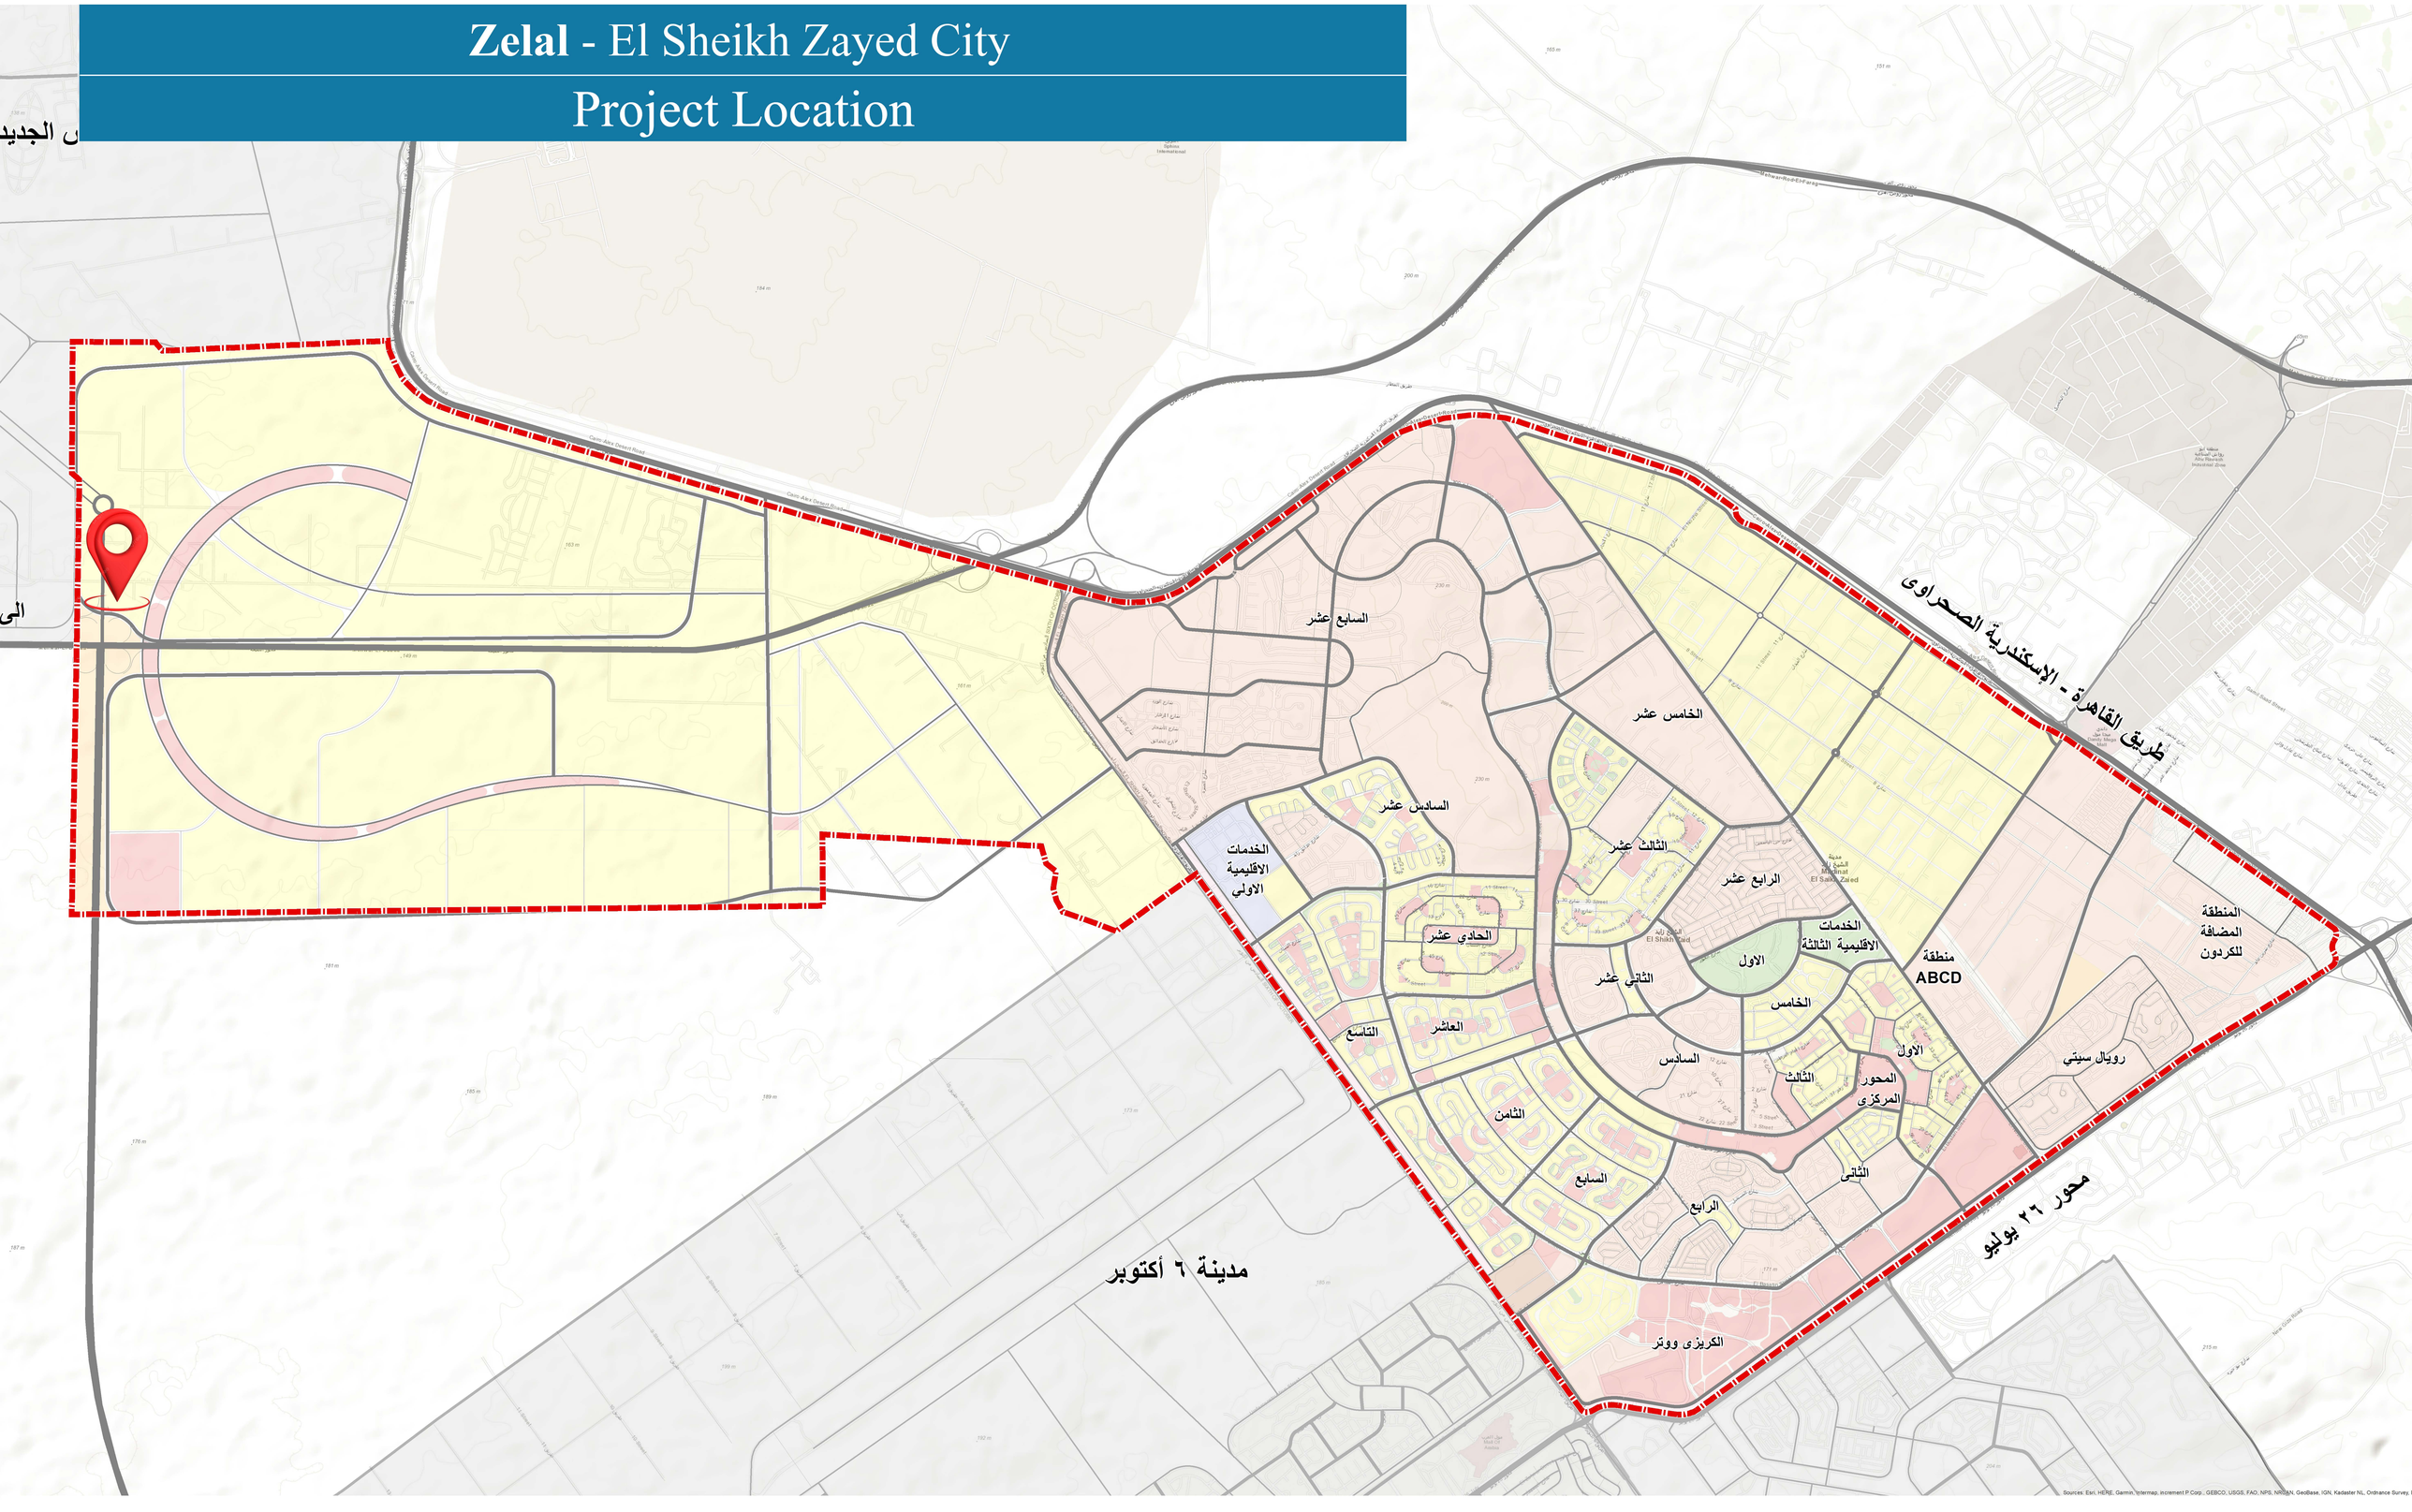

بيتك
في مصر
اختار عنوانك

مدن تضم خدمات متكاملة

- خدمات تعليمية
- خدمات طبيـــة
- خدمات تجارية
- خدمات ترفيهية
- مساحات خضراء

Beitak FE MISR

PHASE (02-C)

الوحدات المتوفرة

52 وحدة سكنية

تتنوع مساحات الوحدات لتلبي
جميع الاحتياجات

من ١١٤ م٢ إلى ٢٢٧ م٢

وحدات كاملة التشطيب

Beitakfemisr.com

Zelal -El Sheikh Zayed City

Masterplan

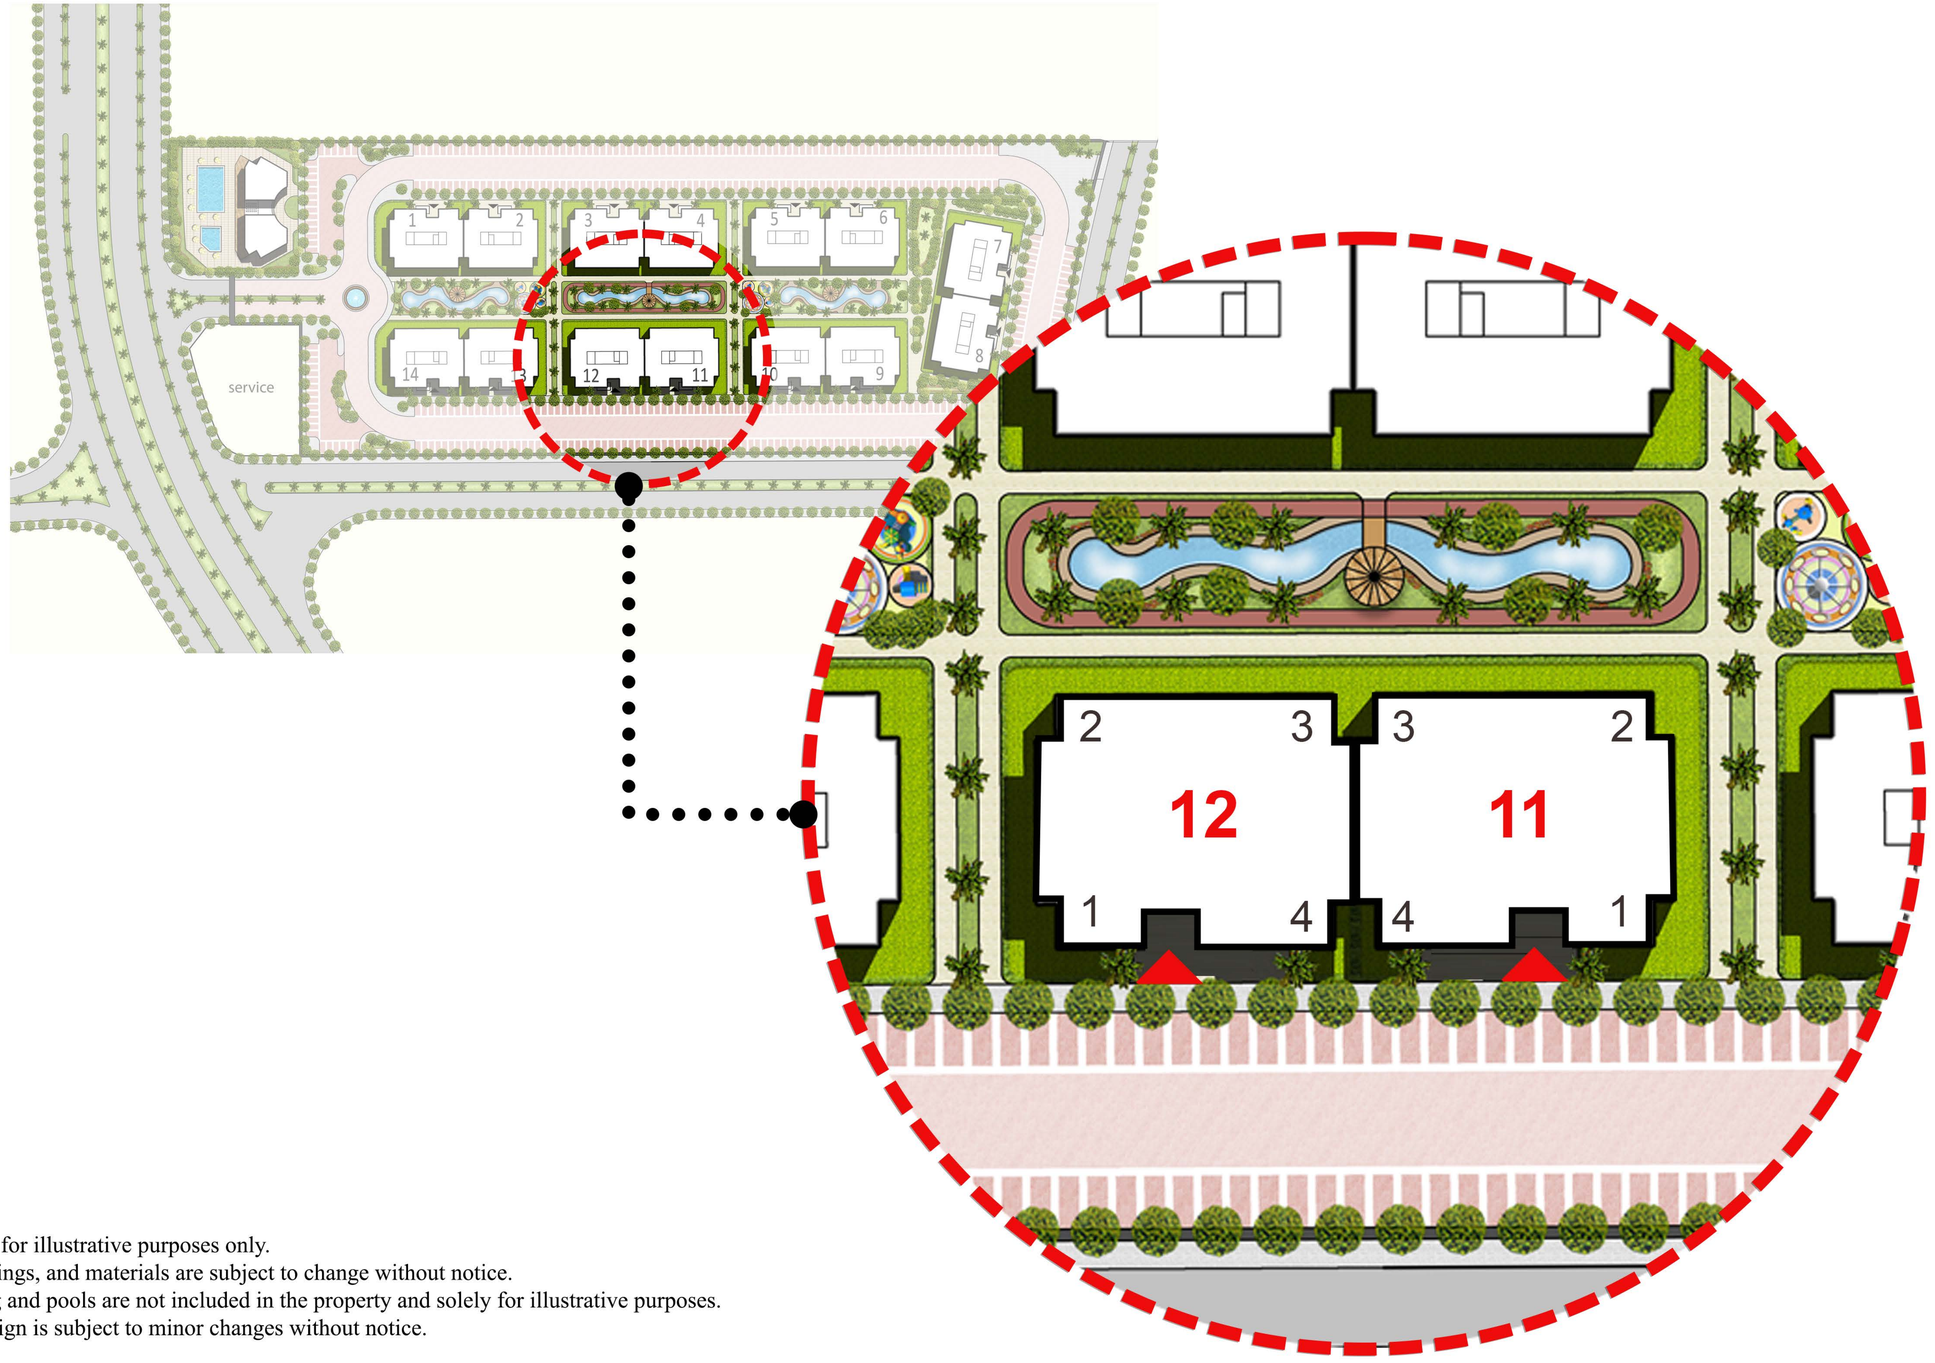

Disclaimer.
1.The renders are for illustrative purposes only.
2. All areas, drawings, and materials are subject to change without notice.
3. All landscaping and pools are not included in the property and solely for illustrative purposes.
4.Master plan design is subject to minor changes without notice.

المساقط الأفقية

Beitakfemisr.com

Zelal

Ground Floor - Unit 01- 114m²

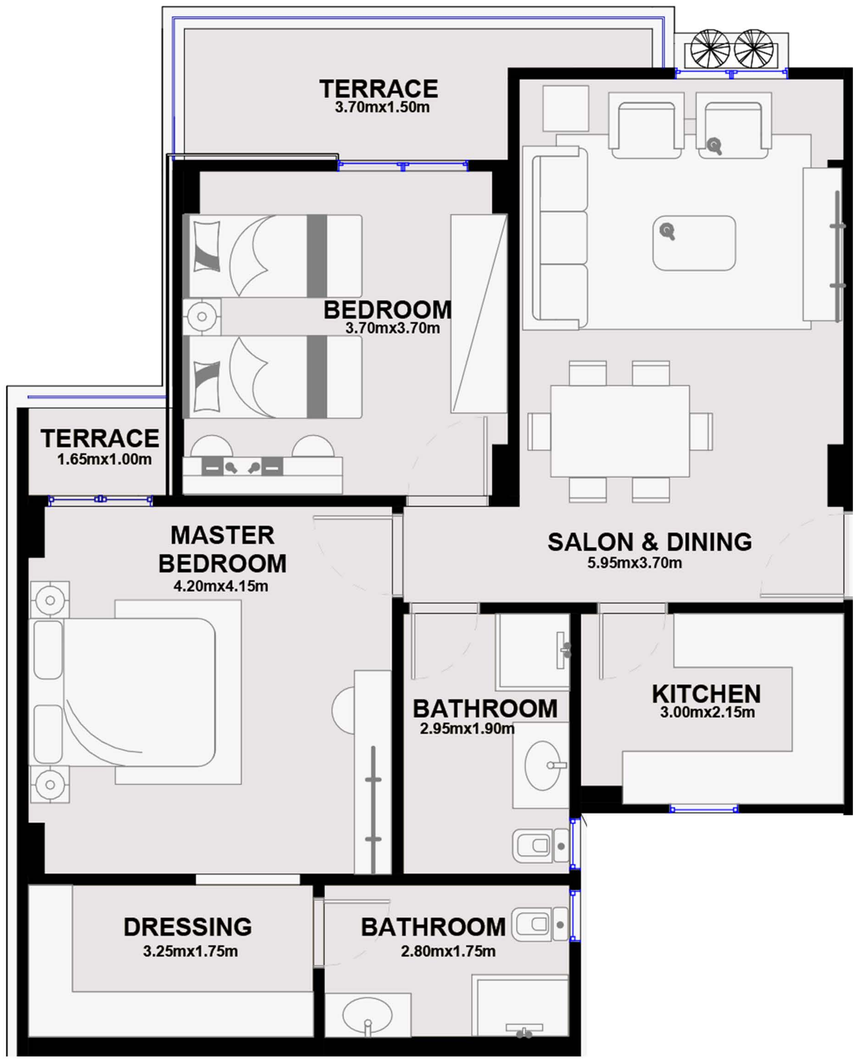

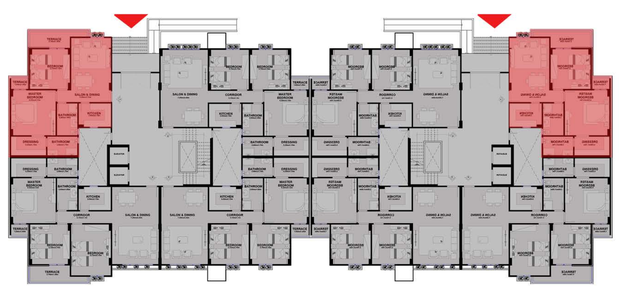

Disclaimer:

1- All materıaıs, dimesnions and drawings are approximate, information subject to change without notice.
2- Actual areas may vary from the stated area. Drawings not to scale . The developer reserves the right to make revisions.
3- Actual gross unit area, front windows, proches, terraces, loggia and exterior trim detail may vary by elevation styles and floor level.
4- Terraces & Receptions facades may vary based on the floor location.

Zelal

Ground Floor - Unit 02- 154m²

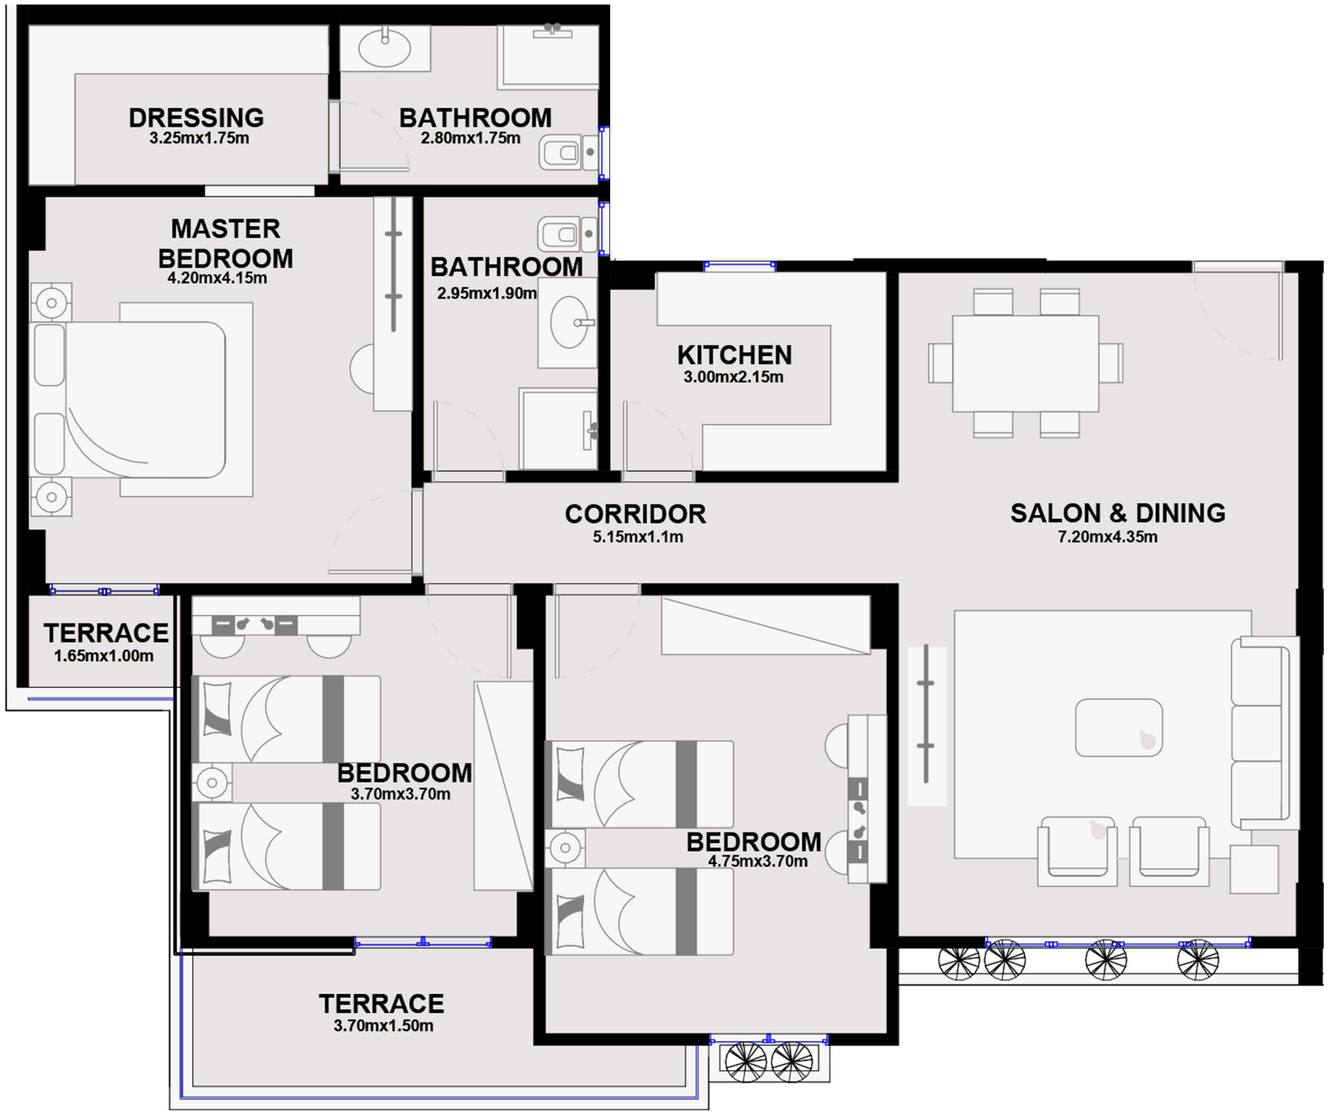

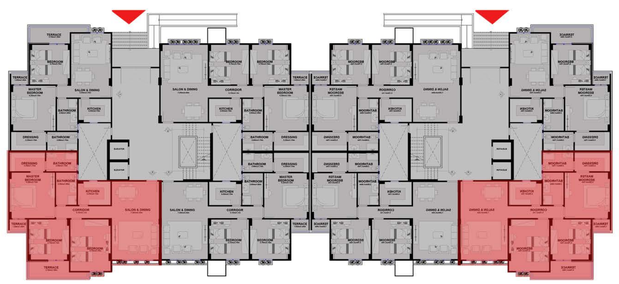

Disclaimer:

1- All materıaıs, dimesnions and drawings are approximate, information subject to change without notice.
2- Actual areas may vary from the stated area. Drawings not to scale . The developer reserves the right to make revisions.
3- Actual gross unit area, front windows, proches, terraces, loggia and exterior trim detail may vary by elevation styles and floor level.
4- Terraces & Receptions facades may vary based on the floor location.

Zelal

Ground Floor - Unit 03- 139m²

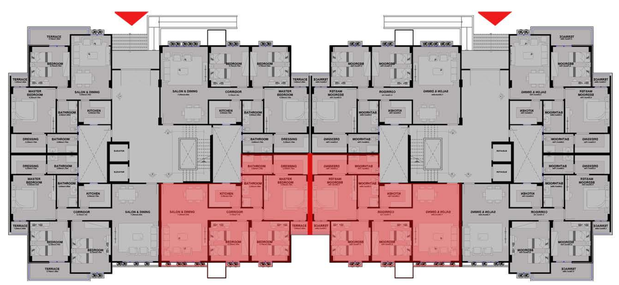

Disclaimer:

1- All materıaıs, dimesnions and drawings are approximate, information subject to change without notice.
2- Actual areas may vary from the stated area. Drawings not to scale . The developer reserves the right to make revisions.
3- Actual gross unit area, front windows, proches, terraces, loggia and exterior trim detail may vary by elevation styles and floor level.
4- Terraces & Receptions facades may vary based on the floor location.

Zelal

Ground Floor - Unit 04- 138m²

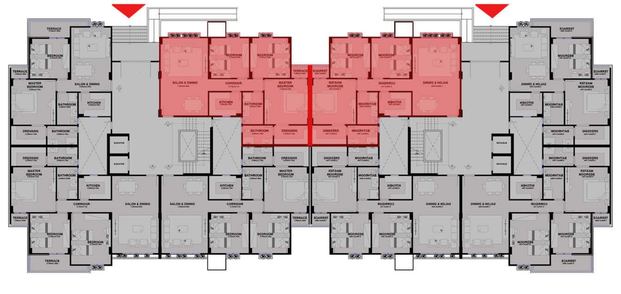

Disclaimer:

1- All materıaıs, dimesnions and drawings are approximate, information subject to change without notice.
2- Actual areas may vary from the stated area. Drawings not to scale . The developer reserves the right to make revisions.
3- Actual gross unit area, front windows, proches, terraces, loggia and exterior trim detail may vary by elevation styles and floor level.
4- Terraces & Receptions facades may vary based on the floor location.

Zelal

First Floor - Unit 05- 160m^2

Disclaimer:

1- All materıaıs, dimesnions and drawings are approximate, information subject to change without notice.
2- Actual areas may vary from the stated area. Drawings not to scale . The developer reserves the right to make revisions.
3- Actual gross unit area, front windows, proches, terraces, loggia and exterior trim detail may vary by elevation styles and floor level.
4- Terraces & Receptions facades may vary based on the floor location.

Zelal

First Floor - Unit 06- 160m^2

Disclaimer:

1- All materıaıs, dimesnions and drawings are approximate, information subject to change without notice.
2- Actual areas may vary from the stated area. Drawings not to scale . The developer reserves the right to make revisions.
3- Actual gross unit area, front windows, proches, terraces, loggia and exterior trim detail may vary by elevation styles and floor level.
4- Terraces & Receptions facades may vary based on the floor location.

Zelal

First Floor - Unit 07- 149m^2

Disclaimer:

1- All materıaıs, dimesnions and drawings are approximate, information subject to change without notice.
2- Actual areas may vary from the stated area. Drawings not to scale . The developer reserves the right to make revisions.
3- Actual gross unit area, front windows, proches, terraces, loggia and exterior trim detail may vary by elevation styles and floor level.
4- Terraces & Receptions facades may vary based on the floor location.

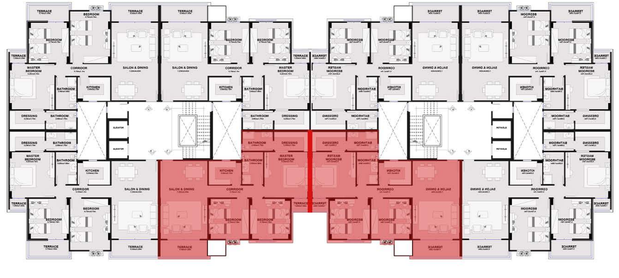

Zelal

First Floor - Unit 08- 149m^2

Disclaimer:

1- All materıaıs, dimesnions and drawings are approximate, information subject to change without notice.
2- Actual areas may vary from the stated area. Drawings not to scale . The developer reserves the right to make revisions.
3- Actual gross unit area, front windows, proches, terraces, loggia and exterior trim detail may vary by elevation styles and floor level.
4- Terraces & Receptions facades may vary based on the floor location.

Zelal

Second Floor - Unit 09- 160m^2

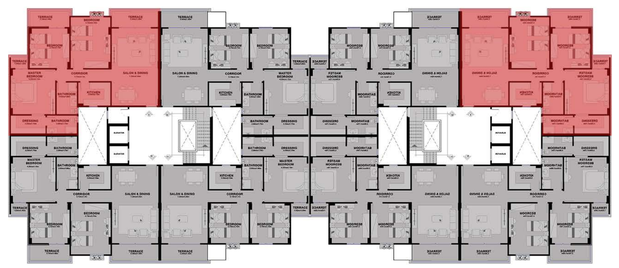

Disclaimer:

1- All materıaıs, dimesnions and drawings are approximate, information subject to change without notice.
2- Actual areas may vary from the stated area. Drawings not to scale . The developer reserves the right to make revisions.
3- Actual gross unit area, front windows, proches, terraces, loggia and exterior trim detail may vary by elevation styles and floor level.
4- Terraces & Receptions facades may vary based on the floor location.

Zelal

Second Floor - Unit 10- 160m^2

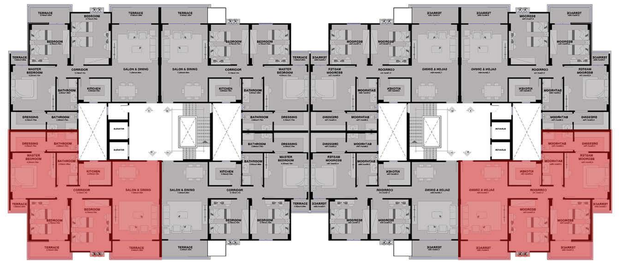

Disclaimer:

1- All materıaıs, dimesnions and drawings are approximate, information subject to change without notice.
2- Actual areas may vary from the stated area. Drawings not to scale . The developer reserves the right to make revisions.
3- Actual gross unit area, front windows, proches, terraces, loggia and exterior trim detail may vary by elevation styles and floor level.
4- Terraces & Receptions facades may vary based on the floor location.

Zelal

Second Floor - Unit 11- 147m^2

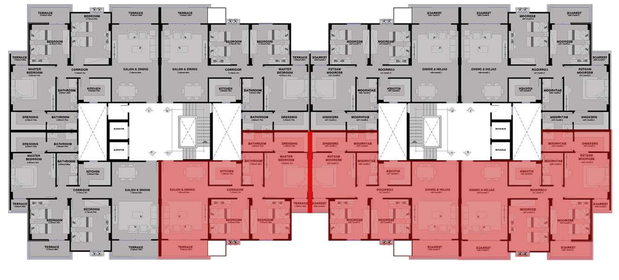

Disclaimer:

1- All materıaıs, dimesnions and drawings are approximate, information subject to change without notice.
2- Actual areas may vary from the stated area. Drawings not to scale . The developer reserves the right to make revisions.
3- Actual gross unit area, front windows, proches, terraces, loggia and exterior trim detail may vary by elevation styles and floor level.
4- Terraces & Receptions facades may vary based on the floor location.

Zelal

Second Floor - Unit 12- 147m²

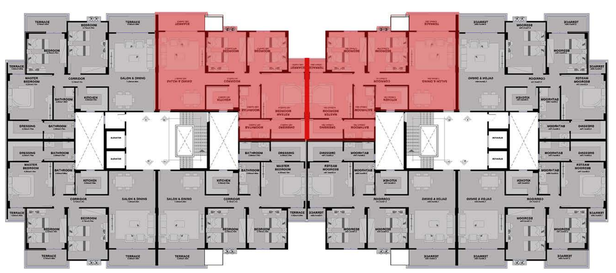

Disclaimer:

1- All materıaıs, dimesnions and drawings are approximate, information subject to change without notice.
2- Actual areas may vary from the stated area. Drawings not to scale . The developer reserves the right to make revisions.
3- Actual gross unit area, front windows, proches, terraces, loggia and exterior trim detail may vary by elevation styles and floor level.
4- Terraces & Receptions facades may vary based on the floor location.

Zelal

Third Floor - Unit 13- 161m^2

Disclaimer:

1- All materıaıs, dimesnions and drawings are approximate, information subject to change without notice.
2- Actual areas may vary from the stated area. Drawings not to scale . The developer reserves the right to make revisions.
3- Actual gross unit area, front windows, proches, terraces, loggia and exterior trim detail may vary by elevation styles and floor level.
4- Terraces & Receptions facades may vary based on the floor location.

Zelal

Third Floor - Unit 14- 161m^2

Disclaimer:

1- All materıaıs, dimesnions and drawings are approximate, information subject to change without notice.
2- Actual areas may vary from the stated area. Drawings not to scale . The developer reserves the right to make revisions.
3- Actual gross unit area, front windows, proches, terraces, loggia and exterior trim detail may vary by elevation styles and floor level.
4- Terraces & Receptions facades may vary based on the floor location.

Zelal

Third Floor - Unit 15- 150m^2

Disclaimer:

1- All materıaıs, dimesnions and drawings are approximate, information subject to change without notice.
2- Actual areas may vary from the stated area. Drawings not to scale . The developer reserves the right to make revisions.
3- Actual gross unit area, front windows, proches, terraces, loggia and exterior trim detail may vary by elevation styles and floor level.
4- Terraces & Receptions facades may vary based on the floor location.

Zelal

Third Floor - Unit 16- 150m^2

Disclaimer:

1- All materıaıs, dimesnions and drawings are approximate, information subject to change without notice.
2- Actual areas may vary from the stated area. Drawings not to scale . The developer reserves the right to make revisions.
3- Actual gross unit area, front windows, proches, terraces, loggia and exterior trim detail may vary by elevation styles and floor level.
4- Terraces & Receptions facades may vary based on the floor location.

Zelal

Fourth Floor - Unit 17- 161m²

Disclaimer:

1- All materıaıs, dimesnions and drawings are approximate, information subject to change without notice.
2- Actual areas may vary from the stated area. Drawings not to scale . The developer reserves the right to make revisions.
3- Actual gross unit area, front windows, proches, terraces, loggia and exterior trim detail may vary by elevation styles and floor level.
4- Terraces & Receptions facades may vary based on the floor location.

Zelal

Fourth Floor - Unit 18- 161m^2

Disclaimer:

1- All materıaıs, dimesnions and drawings are approximate, information subject to change without notice.
2- Actual areas may vary from the stated area. Drawings not to scale . The developer reserves the right to make revisions.
3- Actual gross unit area, front windows, proches, terraces, loggia and exterior trim detail may vary by elevation styles and floor level.
4- Terraces & Receptions facades may vary based on the floor location.

Zelal

Fourth Floor - Unit 19- 152m^2

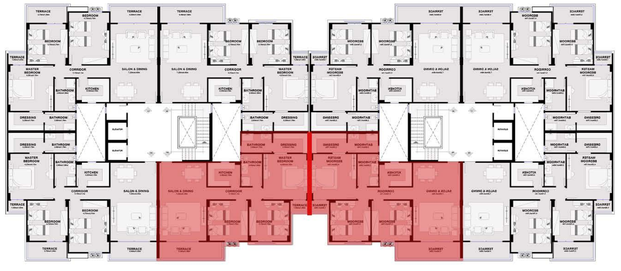

Disclaimer:

1- All materıaıs, dimesnions and drawings are approximate, information subject to change without notice.
2- Actual areas may vary from the stated area. Drawings not to scale . The developer reserves the right to make revisions.
3- Actual gross unit area, front windows, proches, terraces, loggia and exterior trim detail may vary by elevation styles and floor level.
4- Terraces & Receptions facades may vary based on the floor location.

Zelal

Fourth Floor - Unit 20- 152m^2

Disclaimer:

1- All materıaıs, dimesnions and drawings are approximate, information subject to change without notice.
2- Actual areas may vary from the stated area. Drawings not to scale . The developer reserves the right to make revisions.
3- Actual gross unit area, front windows, proches, terraces, loggia and exterior trim detail may vary by elevation styles and floor level.
4- Terraces & Receptions facades may vary based on the floor location.

Zelal

Fifth Floor - Unit 21- 163m^2

Disclaimer:

1- All materıaıs, dimesnions and drawings are approximate, information subject to change without notice.
2- Actual areas may vary from the stated area. Drawings not to scale . The developer reserves the right to make revisions.
3- Actual gross unit area, front windows, proches, terraces, loggia and exterior trim detail may vary by elevation styles and floor level.
4- Terraces & Receptions facades may vary based on the floor location.

Zelal

Fifth Floor - Unit 22- 163m^2

Disclaimer:

1- All materıaıs, dimesnions and drawings are approximate, information subject to change without notice.
2- Actual areas may vary from the stated area. Drawings not to scale . The developer reserves the right to make revisions.
3- Actual gross unit area, front windows, proches, terraces, loggia and exterior trim detail may vary by elevation styles and floor level.
4- Terraces & Receptions facades may vary based on the floor location.

Zelal

Fiftth Floor - Unit 23- 149m^2

Disclaimer:

1- All materıaıs, dimesnions and drawings are approximate, information subject to change without notice.
2- Actual areas may vary from the stated area. Drawings not to scale . The developer reserves the right to make revisions.
3- Actual gross unit area, front windows, proches, terraces, loggia and exterior trim detail may vary by elevation styles and floor level.
4- Terraces & Receptions facades may vary based on the floor location.

Zelal

Fifth Floor - Unit 24- 149m^2

Disclaimer:

1- All materıaıs, dimesnions and drawings are approximate, information subject to change without notice.
2- Actual areas may vary from the stated area. Drawings not to scale . The developer reserves the right to make revisions.
3- Actual gross unit area, front windows, proches, terraces, loggia and exterior trim detail may vary by elevation styles and floor level.
4- Terraces & Receptions facades may vary based on the floor location.

Zelal

Sixth Floor - Unit 25- 223m² + Roof (101m²)

Disclaimer:

1- All materıaıs, dimesnions and drawings are approximate, information subject to change without notice.
2- Actual areas may vary from the stated area. Drawings not to scale . The developer reserves the right to make revisions.
3- Actual gross unit area, front windows, proches, terraces, loggia and exterior trim detail may vary by elevation styles and floor level.
4- Terraces & Receptions facades may vary based on the floor location.

Zelal

Sixth Floor - Unit 26- 227m² + Roof (101m²)

Disclaimer:

1- All materıaıs, dimesnions and drawings are approximate, information subject to change without notice.
2- Actual areas may vary from the stated area. Drawings not to scale . The developer reserves the right to make revisions.
3- Actual gross unit area, front windows, proches, terraces, loggia and exterior trim detail may vary by elevation styles and floor level.
4- Terraces & Receptions facades may vary based on the floor location.